# Drawing for the work of providing and laying of 300mm dia NP3 class RCC & 230mm dia SW sewer line at Nalabandawadi MR Lane and surounding area coming under CLB S/stn of AEE SW-1 Division.

ABBREVIATIONS:
EMH – EXISTING MANHOLE
IL – INVERT LEVEL
MH – MACHINEHOLE
L – LENGTH
GL – GROUND LEVEL

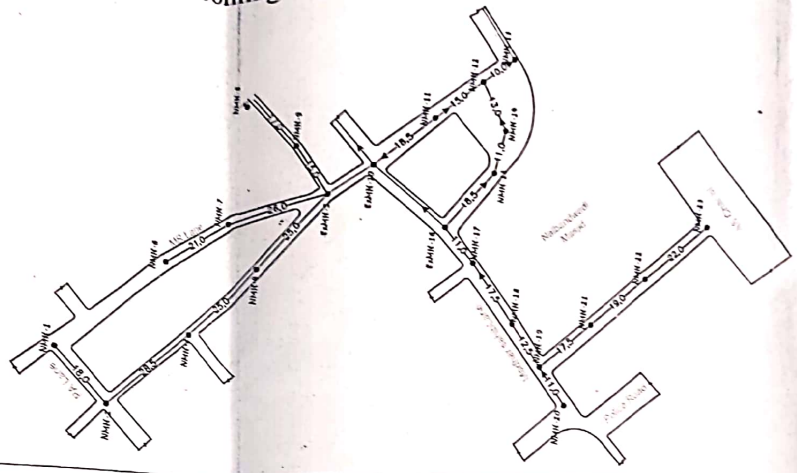

LEGENDS
PROPOSED MACHINEHOLES (MH) –
PROPOSED 300MM DIA ALIGNMENT –
PROPOSED 230MM DIA ALIGNMENT –
EXISTING ALIGNMENT –
GROUND LEVEL AS PER SURVEY –
FLOW DIRECTION –

FOR APPROVAL
DO NOT SCALE

Note :All dimensions are in Meter
Scale- Plan L/S, H- 1:1000 & V- 1:100

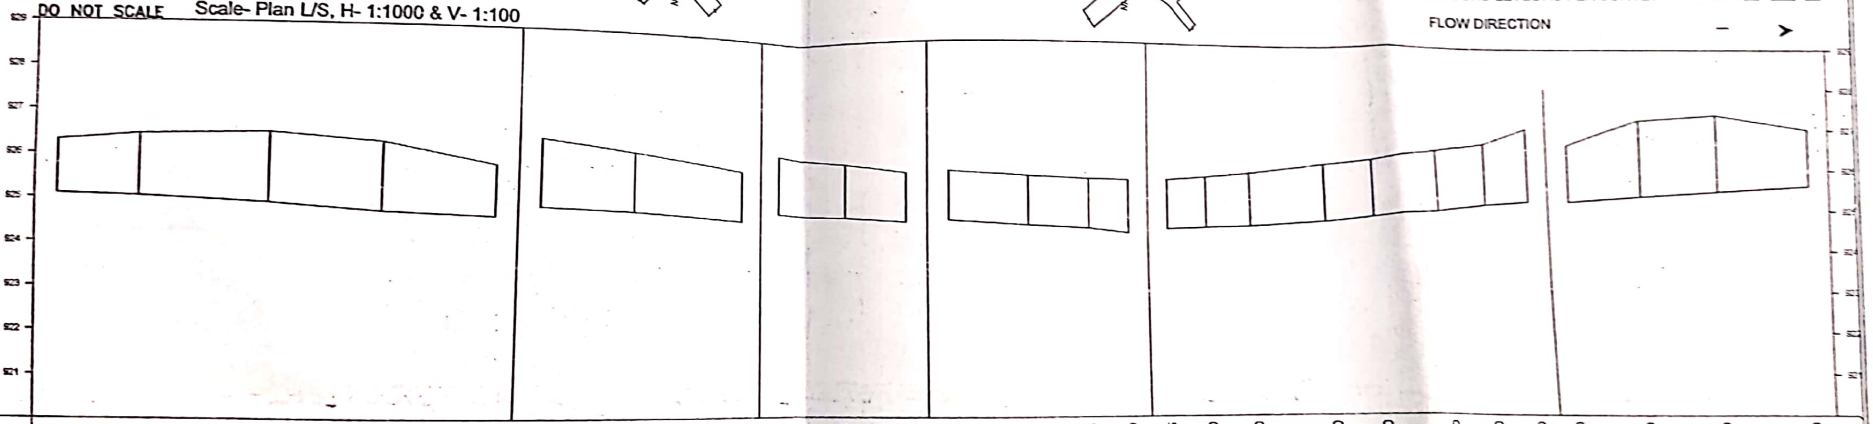

DATUM-920.000

| | | | | | | | | | | | | | | | | | | | | | | | |
|---|---|---|---|---|---|---|---|---|---|---|---|---|---|---|---|---|---|---|---|---|---|---|---|
| GROUND LEVEL | 926.290 | 926.435 | 926.490 | 926.300 | 925.810 | 926.440 | 926.160 | 925.810 | 926.220 | 926.030 | 925.810 | 925.850 | 925.735 | 926.675 | 925.660 | 925.675 | 925.750 | 925.850 | 926.080 | 926.150 | 926.400 | 926.600 | 926.990 | 926.600 | 927.240 | 927.380 | 927.020 |
| INVERT LEVEL | 925.090 | 925.035 | 924.890 | 924.700 | 924.610 | 924.840 | 924.760 | 924.610 | 924.820 | 924.730 | 924.810 | 924.650 | 924.535 | 924.475 | 924.380 | 924.475 | 924.550 | 924.550 | 924.660 | 924.750 | 924.900 | 925.100 | 925.190 | 925.200 | 925.340 | 925.480 | 926.020 |
| DEPTH OF CUT | 1.2 | 1.4 | 1.6 | 1.6 | 1.2 | 1.6 | 1.4 | 1.2 | 1.4 | 1.3 | 1.2 | 1.2 | 1.2 | 1.2 | 1.3 | 1.2 | 1.2 | 1.3 | 1.4 | 1.4 | 1.5 | 1.5 | 1.8 | 1.4 | 1.9 | 1.9 | 1.4 |
| CHAINAGE | 0.000 | 18.000 | 28.500 | 25.000 | 25.000 | 0.000 | 21.000 | 28.000 | 0.000 | 17.000 | 15.000 | 0.000 | 18.500 | 15.000 | 10.000 | 0.000 | 13.000 | 11.000 | 18.500 | 11.000 | 17.500 | 12.500 | 11.000 | 0.000 | 17.500 | 19.000 | 22.000 |
| CUMULATIVE CHAINAGE | 0.000 | 18.000 | 46.500 | 71.500 | 96.500 | 96.500 | 117.500 | 143.500 | 143.500 | 160.500 | 175.500 | 175.500 | 194.000 | 209.000 | 219.000 | 219.000 | 232.000 | 243.000 | 261.500 | 272.500 | 290.000 | 302.500 | 313.500 | 313.500 | 331.000 | 350.000 | 372.000 |
| STATION | 1 | 2 | 3 | 4 | 5 | 6 | 7 | 5 | 8 | 9 | 5 | 10 | 11 | 12 | 13 | 12 | 14 | 15 | 16 | 17 | 18 | 19 | 20 | 19 | 21 | 22 | 23 |

JE-CLB

AEE-SW-1

Scanned with OKEN Scanner

# Drawing for the work of providing and laying of 300mm dia NP3 class RCC & 230mm dia SW sewer line at Nalabandawadi MR Lane and surounding area coming under CLB S/stn of AEE SW-1 Division.

ABBREVIATIONS:
EMH – EXISTING MANHOLE
IL. – INVERT LEVEL
MH – MACHINEHOLE
L – LENGTH
GL – GROUND LEVEL

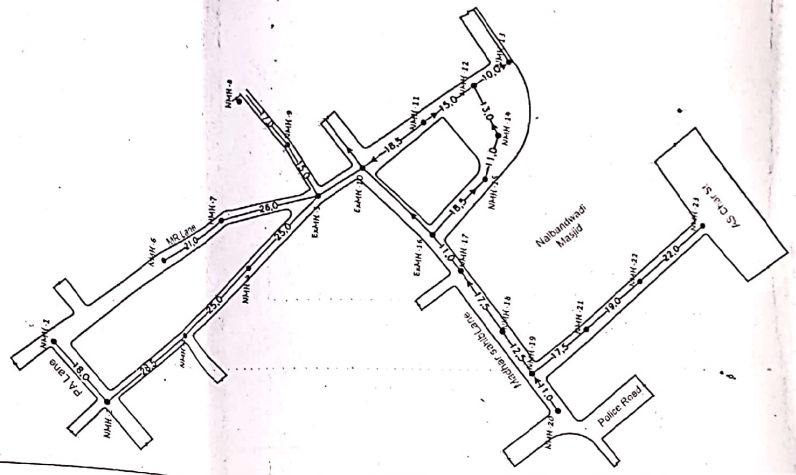


LEGENDS:
PROPOSED MACHINEHOLES (MH)
PROPOSED 300MM DIA ALIGNMENT
PROPOSED 230MM DIA ALIGNMENT
EXISTING ALIGNMENT
GROUND LEVEL AS PER SURVEY
FLOW DIRECTION

FOR APPROVAL
DO NOT SCALE

Note :All dimensions are in Meter
Scale- Plan L/S, H- 1:1000 & V- 1:100

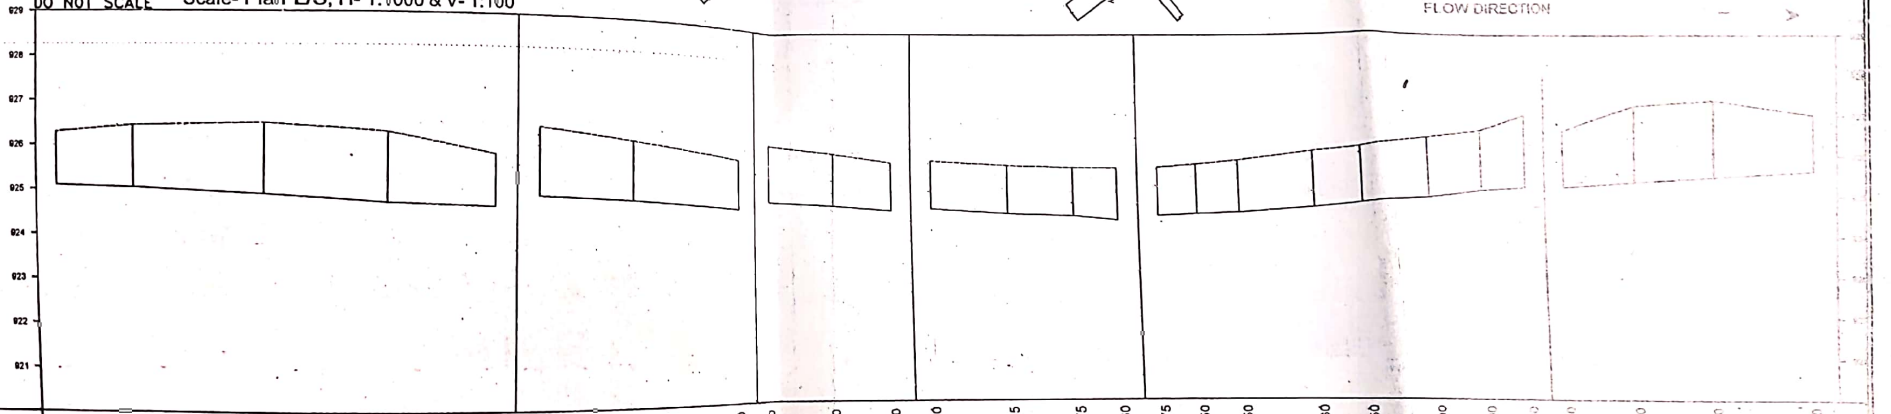


DATUM-920.000

| | | | | | | | | | | | | | | | | | | | | | | | | |
|---|---|---|---|---|---|---|---|---|---|---|---|---|---|---|---|---|---|---|---|---|---|---|---|---|
| GROUND LEVEL | 928.290 | 928.435 | 926.490 | 926.300 | 925.810 | 926.440 | 926.160 | 925.810 | 926.220 | 926.030 | 925.810 | 925.850 | 925.735 | 925.675 | 925.660 | 925.675 | 925.750 | 925.850 | 926.060 | 926.150 | 926.400 | 926.600 | 926.690 | 927.240 | 927.380 | 927.620 |
| INVERT LEVEL | 925.090 | 925.035 | 924.890 | 924.700 | 924.610 | 924.840 | 924.760 | 924.610 | 924.820 | 924.730 | 924.610 | 924.650 | 924.535 | 924.475 | 924.360 | 924.475 | 924.550 | 924.550 | 924.660 | 924.750 | 924.900 | 925.100 | 926.190 | 925.340 | 925.480 | 925.620 |
| DEPTH OF CUT | 1.2 | 1.4 | 1.6 | 1.6 | 1.2 | 1.8 | 1.4 | 1.2 | 1.4 | 1.3 | 1.2 | 1.2 | 1.2 | 1.2 | 1.3 | 1.2 | 1.2 | 1.3 | 1.4 | 1.4 | 1.5 | 1.5 | 1.8 | 1.4 | 1.8 | 1.5 | 1.4 |
| CHAINAGE | 0.000 | 18.000 | 28.500 | 25.000 | 25.000 | 0.000 | 21.000 | 26.000 | 0.000 | 17.000 | 15.000 | 0.000 | 18.500 | 15.000 | 10.000 | 0.000 | 13.000 | 11.000 | 18.500 | 11.000 | 17.500 | 12.500 | 11.000 | 0.000 | 17.500 | 19.000 | 22.000 |
| CUMULATIVE CHAINAGE | 0.000 | 18.000 | 46.500 | 71.500 | 96.500 | 96.500 | 117.500 | 143.500 | 143.500 | 160.500 | 175.500 | 175.500 | 194.000 | 209.000 | 219.000 | 219.000 | 232.000 | 243.000 | 261.500 | 272.500 | 290.000 | 302.500 | 313.500 | 313.500 | 331.000 | 350.000 | 372.000 |
| STATION | 1 | 2 | 3 | 4 | 5 | 6 | 7 | 5 | 8 | 9 | 5 | 10 | 11 | 12 | 13 | 12 | 14 | 15 | 16 | 17 | 18 | 19 | 20 | 19 | 21 | 22 | 23 |

JE-CLB

AE-SW1

Scanned with OKEN Scanner

Google Maps for the work of providing and laying of 300mm dia NP3 class RCC & 230mm dia SW sewer line at Nalbandawadi MR Lane and surrounding area coming under CLR Ward of AEE BW I Division

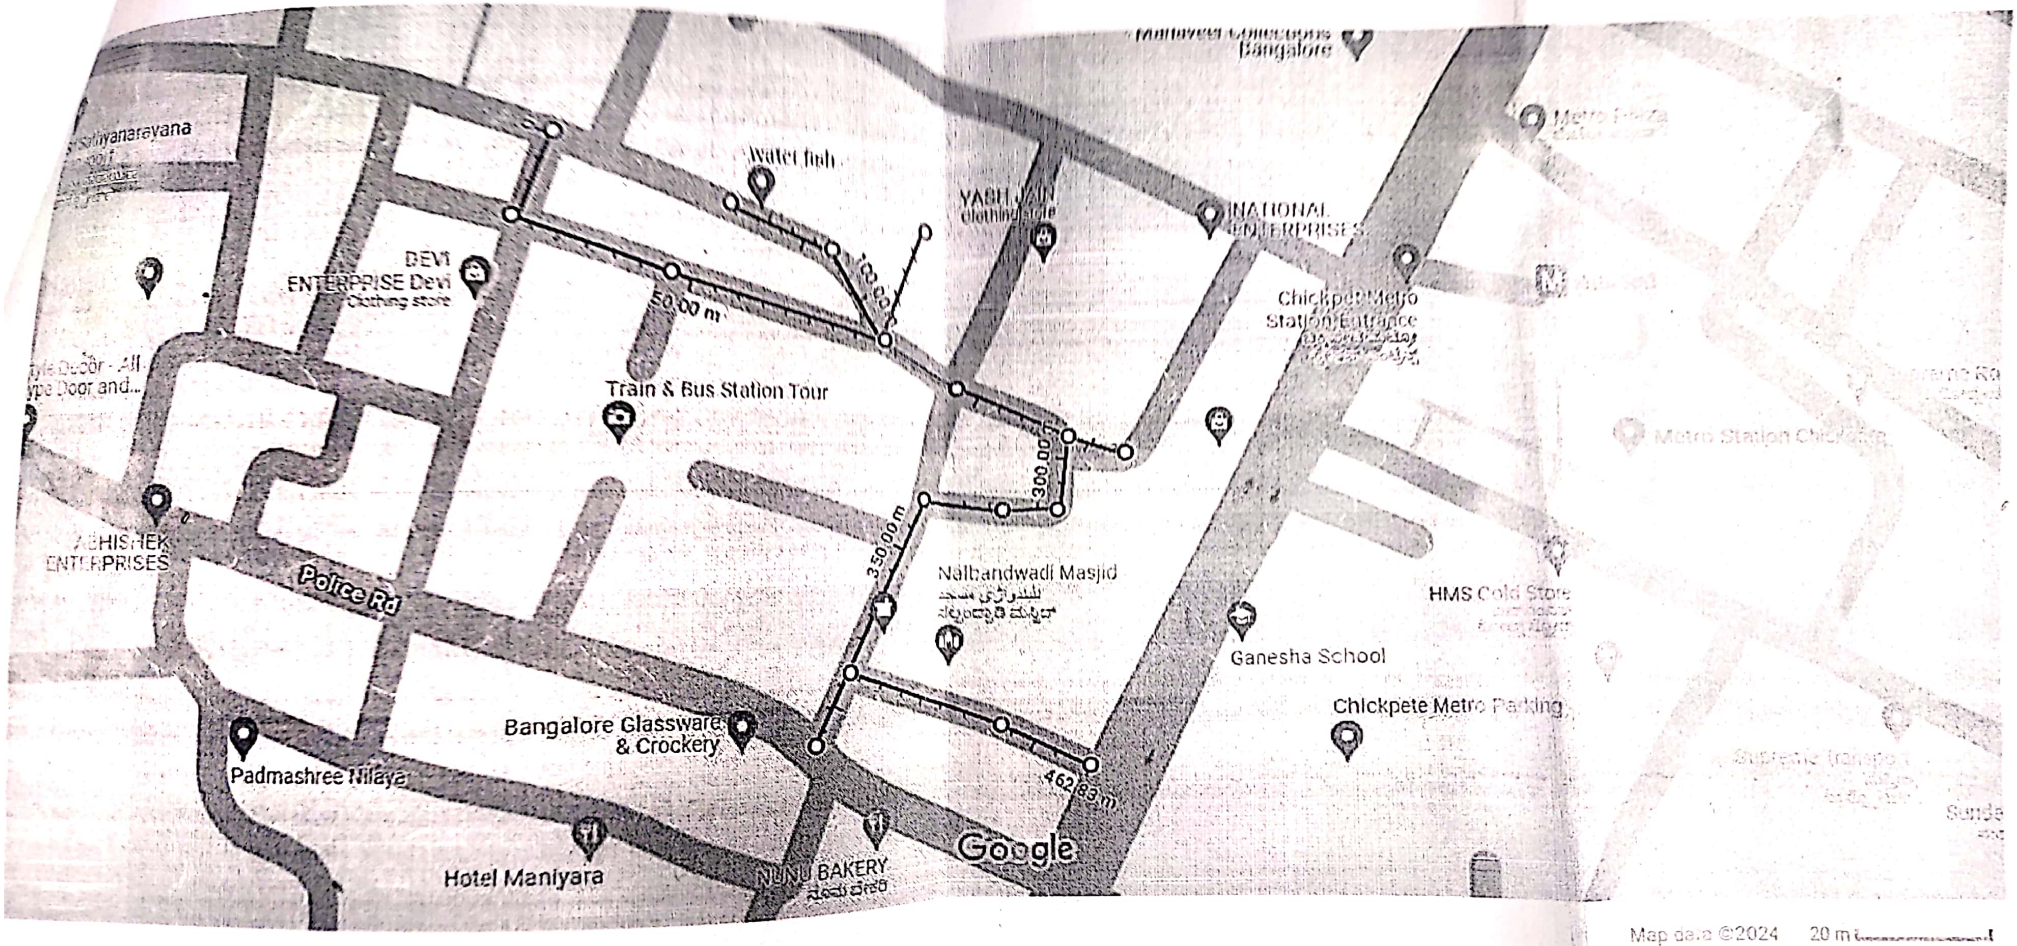


(Immersion AGESH)